DO NOT SCALE

Millimetres 0 10 100

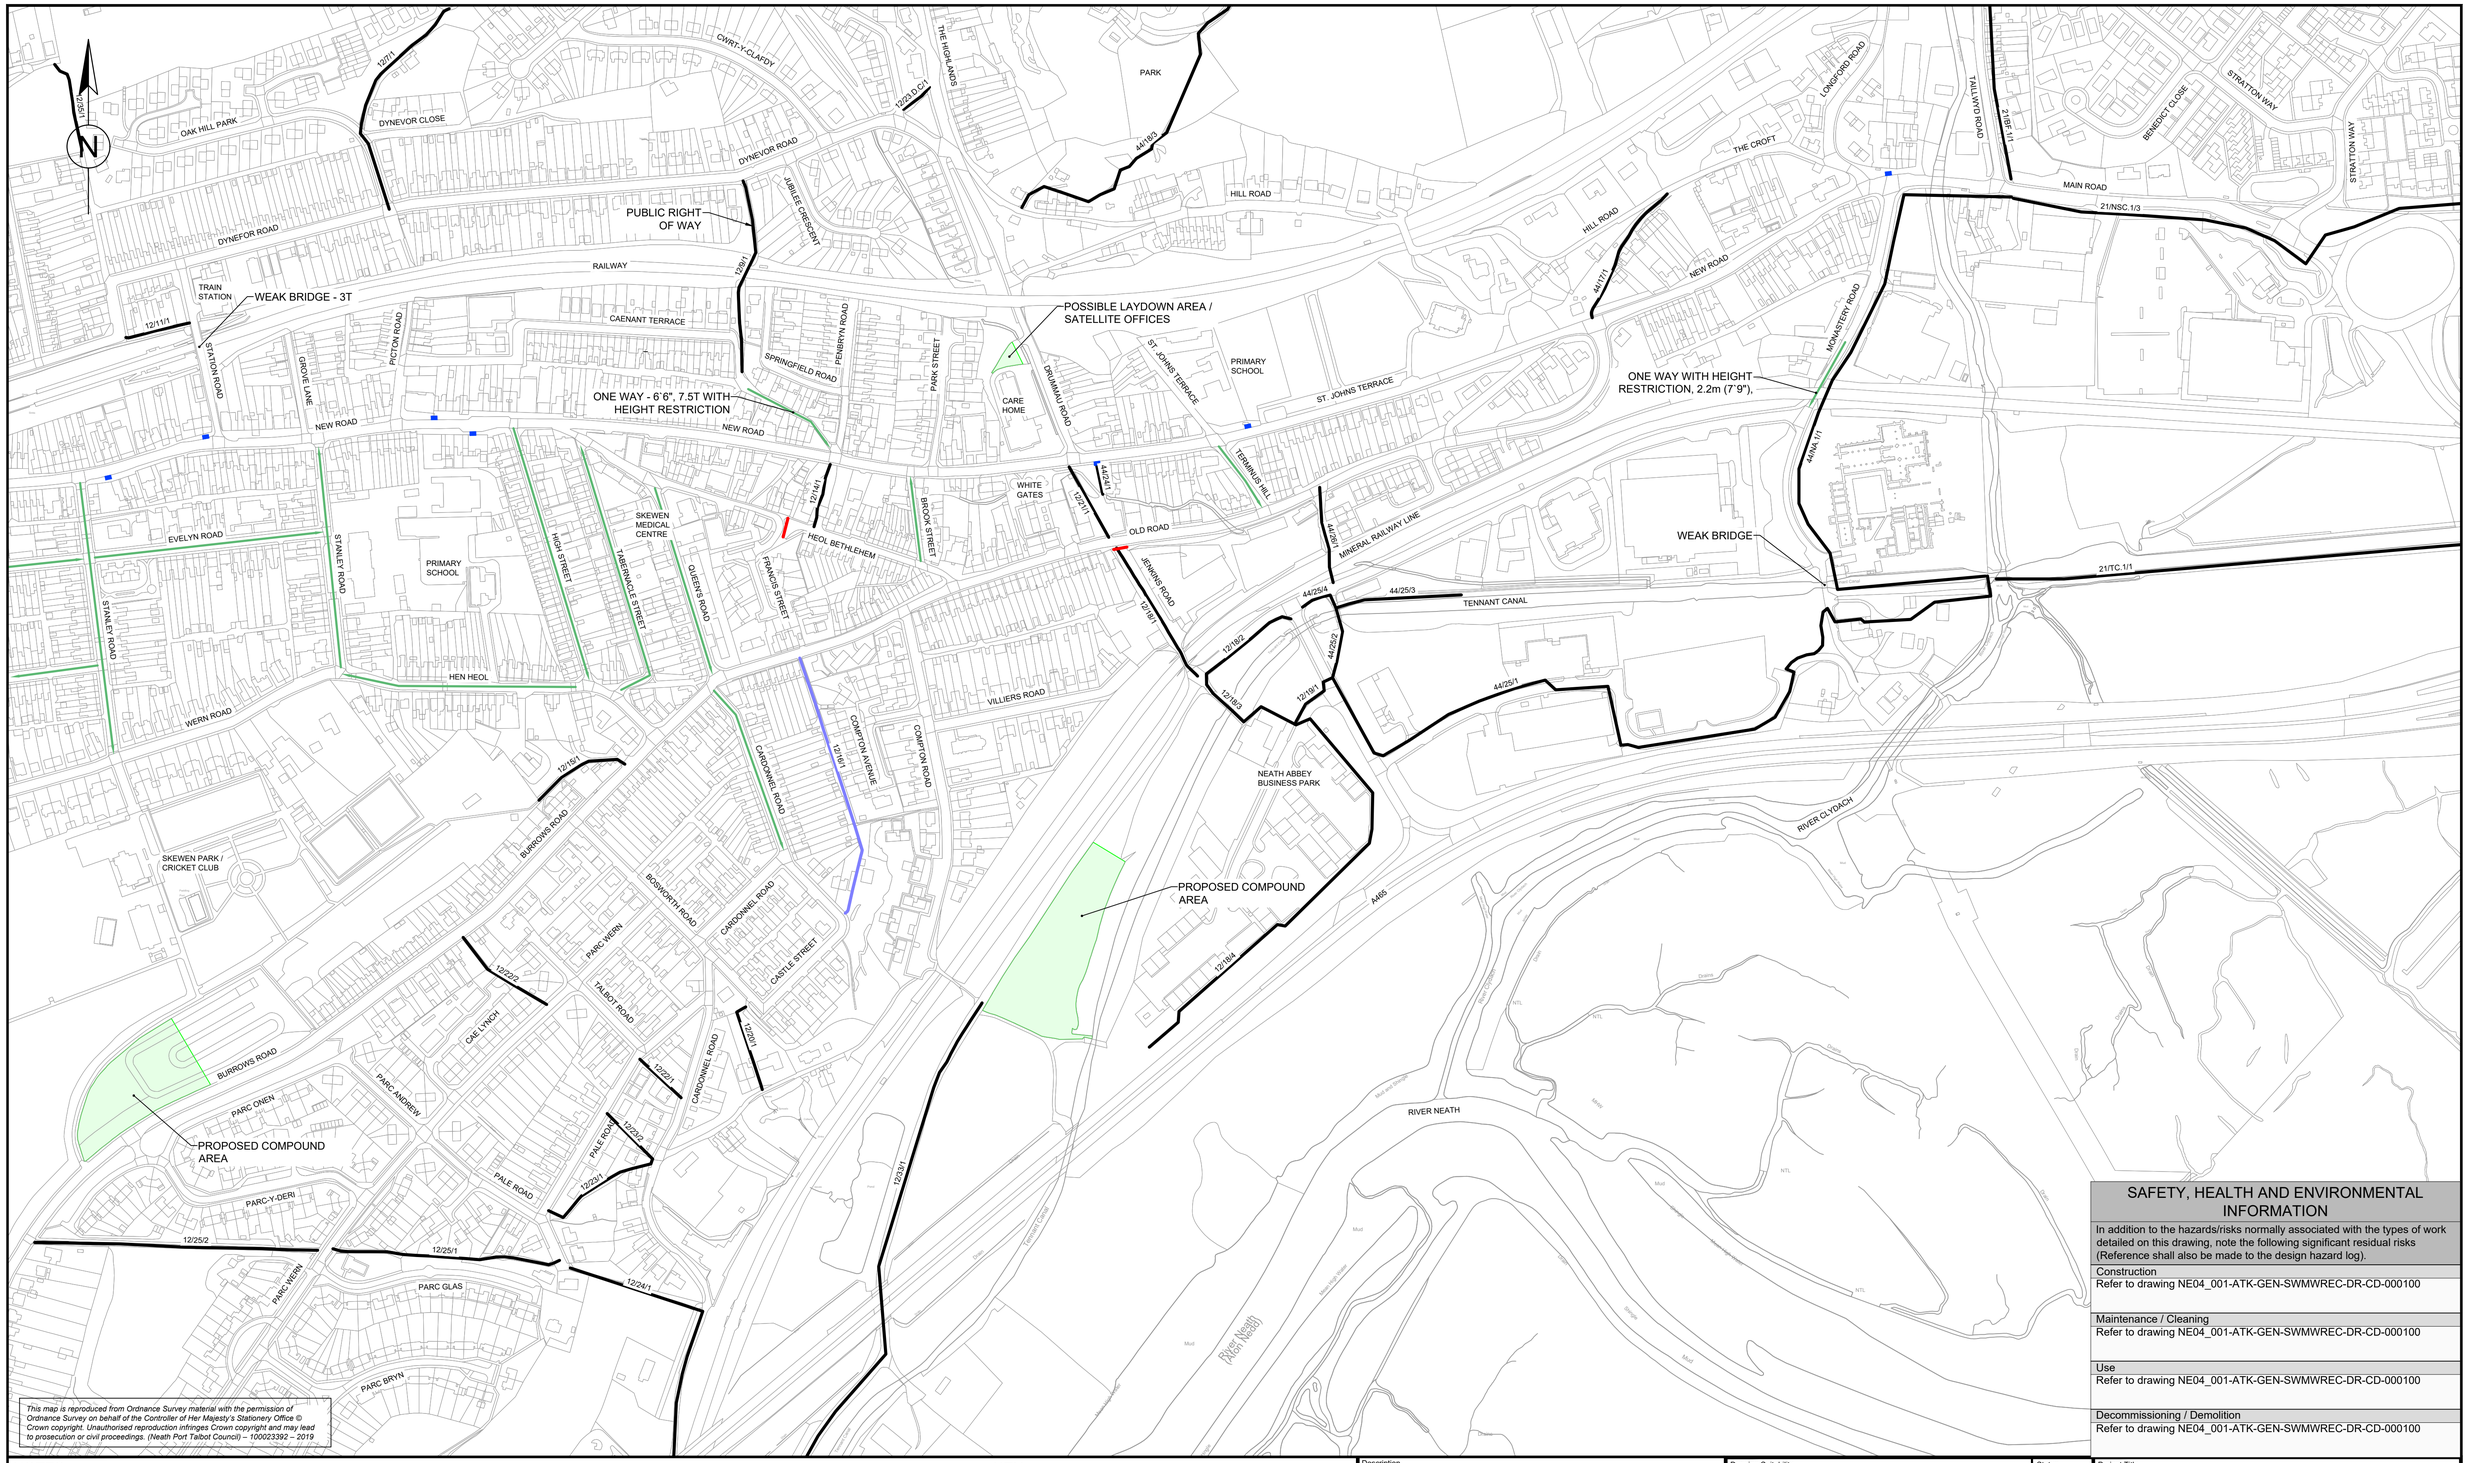

SAFETY, HEALTH AND ENVIRONMENTAL INFORMATION

In addition to the hazards/risks normally associated with the types of work detailed on this drawing, note the following significant residual risks (Reference shall also be made to the design hazard log).

Construction	Refer to drawing NE04_001-ATK-GEN-SWMWREC-DR-CD-000100
Maintenance / Cleaning	Refer to drawing NE04_001-ATK-GEN-SWMWREC-DR-CD-000100
Use	Refer to drawing NE04_001-ATK-GEN-SWMWREC-DR-CD-000100
Decommissioning / Demolition	Refer to drawing NE04_001-ATK-GEN-SWMWREC-DR-CD-000100

NOTES

1. ALL DIMENSIONS ARE IN MILLIMETRES UNLESS OTHERWISE NOTED.
2. ALL LEVELS ARE IN METRES ABOVE ORDNANCE DATUM UNLESS OTHERWISE NOTED.

KEY

- PROPOSED SITE COMPOUND / LAY DOWN AREA
- ONE WAY STREET
- BUS STOP
- DEAD END
- PUBLIC RIGHT OF WAY
- BRIDLEWAY

Description	Status	Revision	Drawn	Checked	Reviewed	Authorised	Issue Date
For Planning	S6	P01	DJW	KH	MT	---	24/10/25

Drawing Suitability: FOR PLANNING

Status: S6

AtkinsRéalis
West Glamorgan House
12 Orchard Street
Swansea
West Glamorgan
SA1 5AD
Tel: +44 (0)1792 641172
Fax: +44 (0)1792 472019
www.atkinsglobal.com

Copyright © AtkinsRéalis (2025)

Client: Neath Port Talbot County Borough Council / Bwrdeistref Sirol Castell-nedd Port Talbot — NEATH PORT TALBOT COUNTY BOROUGH COUNCIL

Project Title: SKEWEN FLOOD ALLEVIATION SCHEME

Drawing Title: EXISTING PUBLIC RIGHTS OF WAY AND TRAFFIC LAYOUT

Drawing Number: NE04_001 - ATK - EAC - SWMWREC - DR - LP - 000001

Location | Originator | Volume | Type | Role | Number

Original Size: A1 | Scale: 1:2500 | Project Ref. No: 5192784 | Sheet: 1 of 1 | Rev: P01