DO NOT SCALE

Millimetres 0 10 100

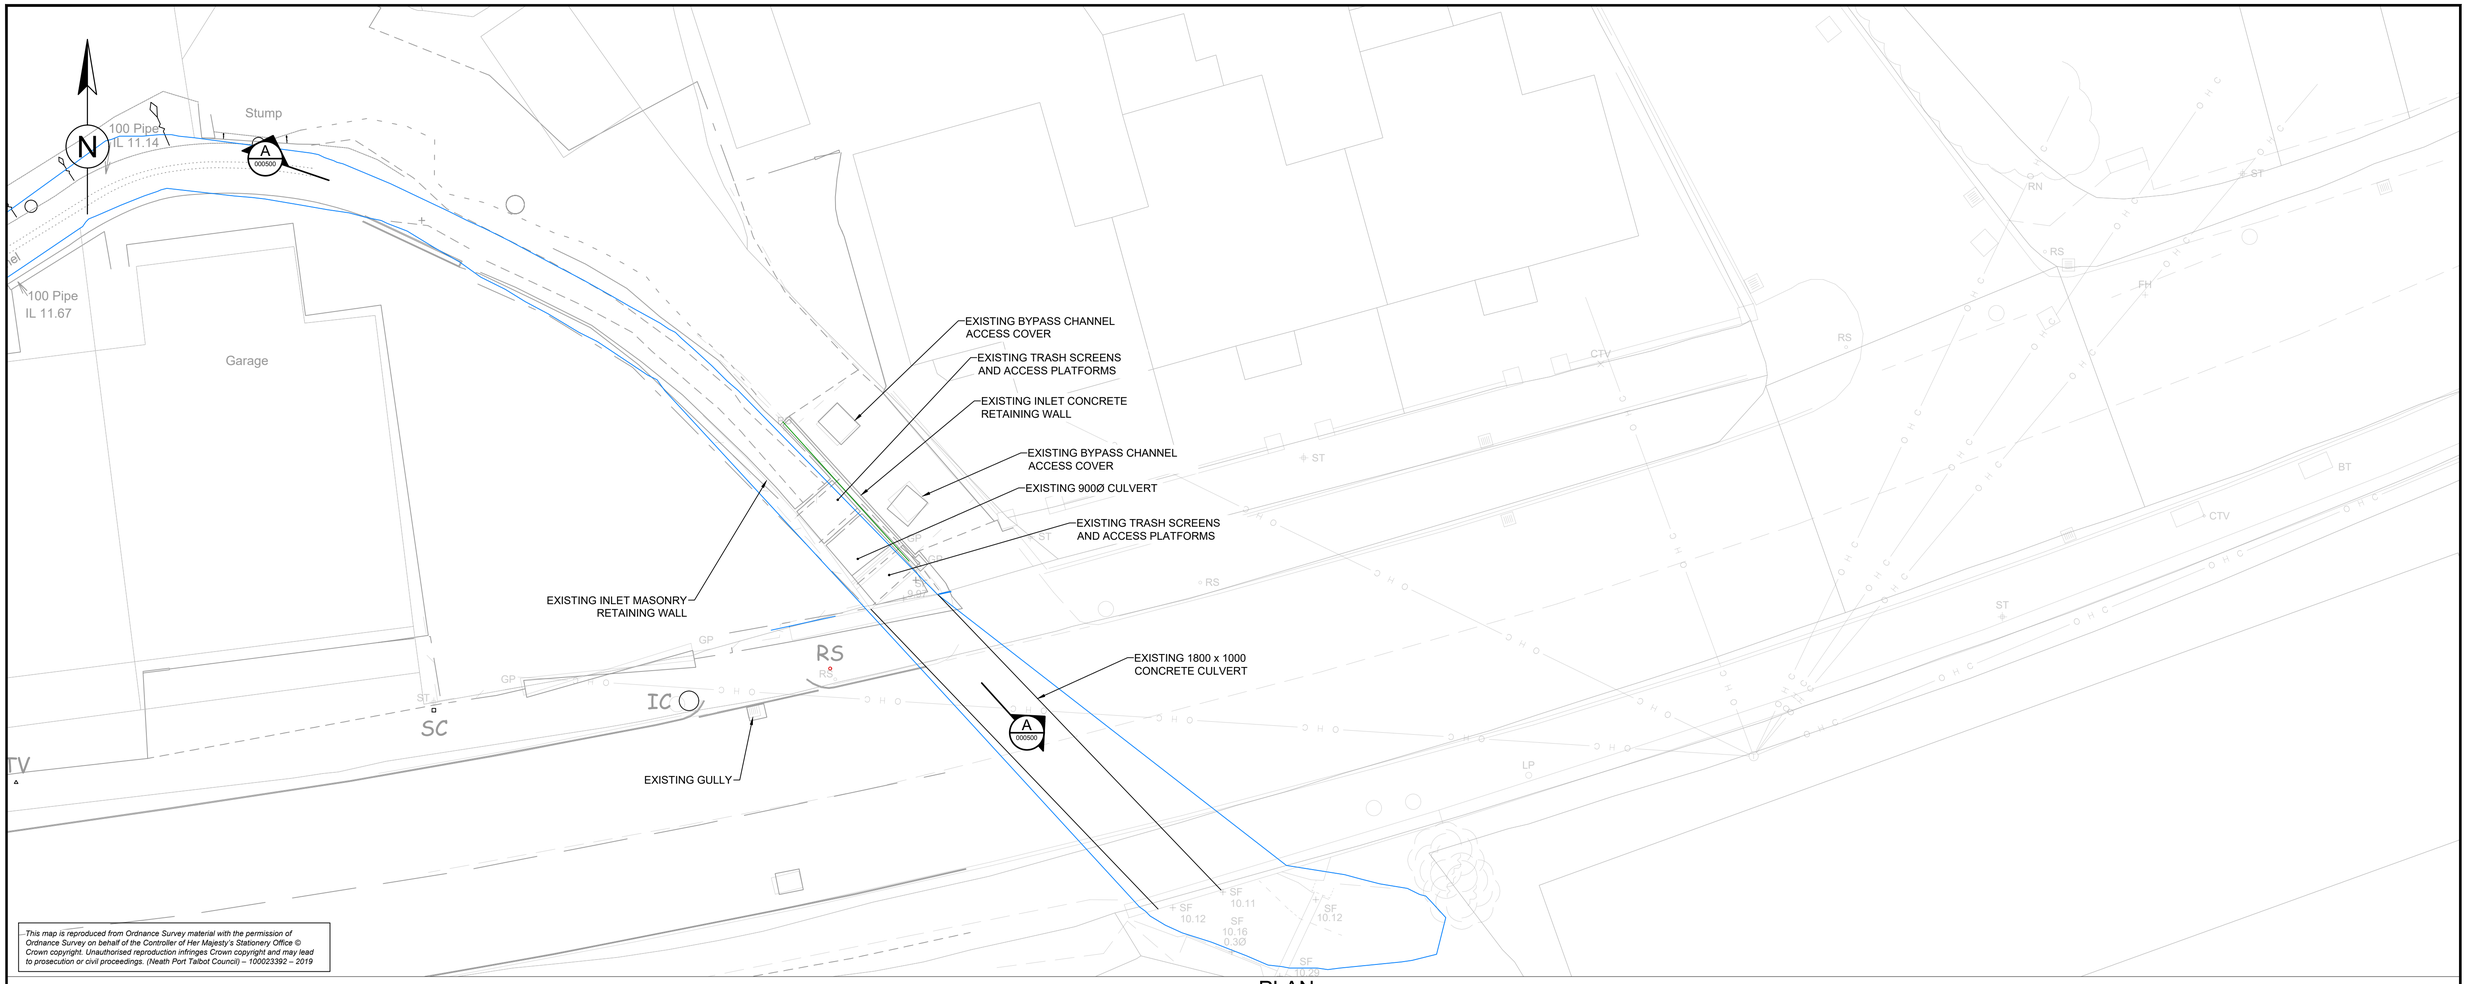

This map is reproduced from Ordnance Survey material with the permission of Ordnance Survey on behalf of the Controller of Her Majesty's Stationery Office © Crown copyright. Unauthorised reproduction infringes Crown copyright and may lead to prosecution or civil proceedings. (Neath Port Talbot Council) – 100023392 – 2019

PLAN

1:100

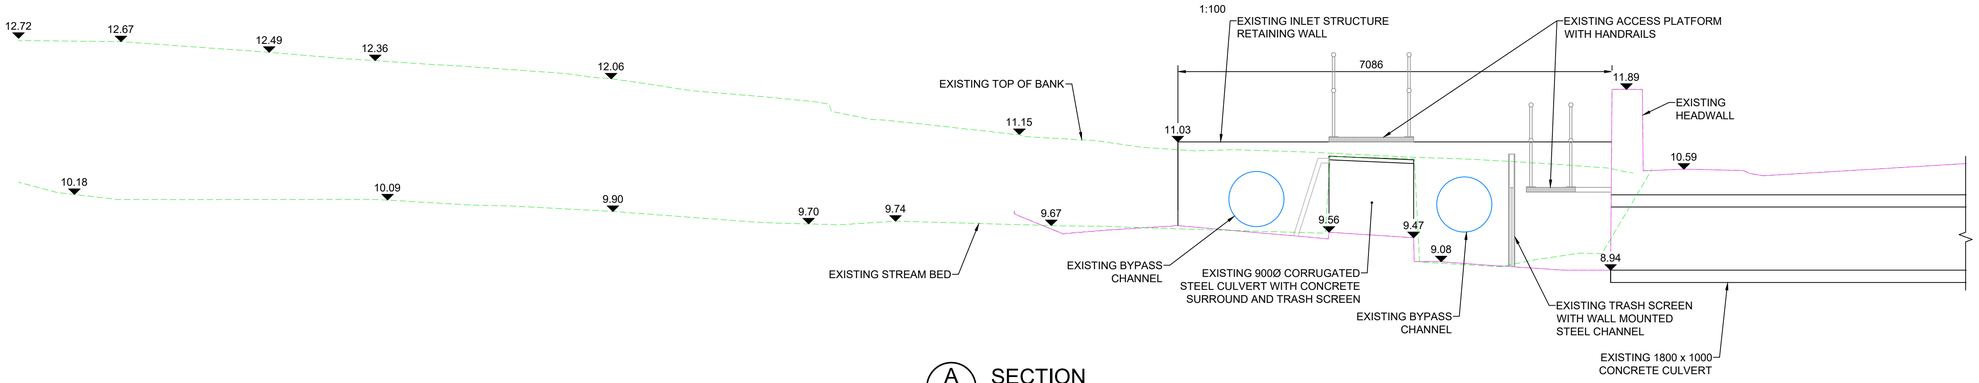

A 000500 SECTION

1:50

SAFETY, HEALTH AND ENVIRONMENTAL INFORMATION

In addition to the hazards/risks normally associated with the types of work detailed on this drawing, note the following significant residual risks (Reference shall also be made to the design hazard log).

Construction
Refer to drawing NE04_001-ATK-GEN-SWMWREC-DR-CD-000100

Maintenance / Cleaning
Refer to drawing NE04_001-ATK-GEN-SWMWREC-DR-CD-000100

Use
Refer to drawing NE04_001-ATK-GEN-SWMWREC-DR-CD-000100

Decommissioning / Demolition
Refer to drawing NE04_001-ATK-GEN-SWMWREC-DR-CD-000100

NOTES

1. ALL DIMENSIONS ARE IN MILLIMETRES UNLESS OTHERWISE NOTED.
2. ALL LEVELS ARE IN METRES ABOVE ORDNANCE DATUM UNLESS OTHERWISE NOTED.

Status	Revision	Drawn	Checked	Reviewed	Authorised	Issue Date	Description
A5	C01	DJW	MT	RAM	DJW	24/07/24	Issued For ECI
S6	P02	DJW	KH	MT	---	24/10/25	For Planning

Drawing Suitability: FOR PLANNING
Status: S6

AtkinsRéalis
West Glamorgan House
12 Orchard Street
Swansea
West Glamorgan
SA1 5AD
Tel: +44 (0)1792 641172
Fax: +44 (0)1792 472019
www.atkinsglobal.com

Copyright © AtkinsRéalis (2025)

Client: Neath Port Talbot County Borough Council – Bwrdeistref Sirol Castell-nedd Port Talbot
NEATH PORT TALBOT COUNTY BOROUGH COUNCIL

Project Title: CAENANT TERRACE ALLEVIATION SCHEME

Drawing Title: OLD ROAD INLET STRUCTURE EXISTING OVERVIEW

Drawing Number
Project: NE04_001 - Originator: ATK - Volume: GEN - Location: SWMWREC - Type: DR - Role: CD - Number: 000500

Original Size: A1 | Scale: AS SHOWN | Project Ref. No: 5192784 | Sheet: 1 of 1 | Rev: P02