DO NOT SCALE

Millimetres 0 10 100

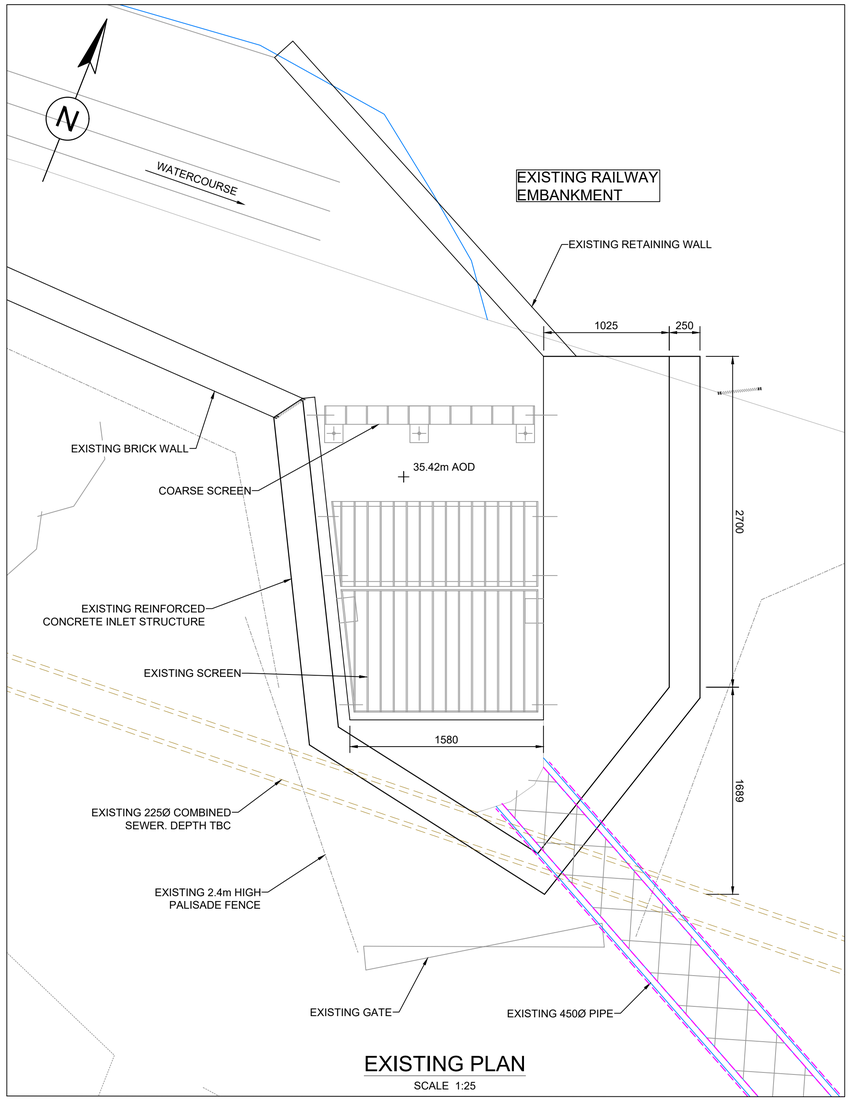

EXISTING PLAN

SCALE 1:25

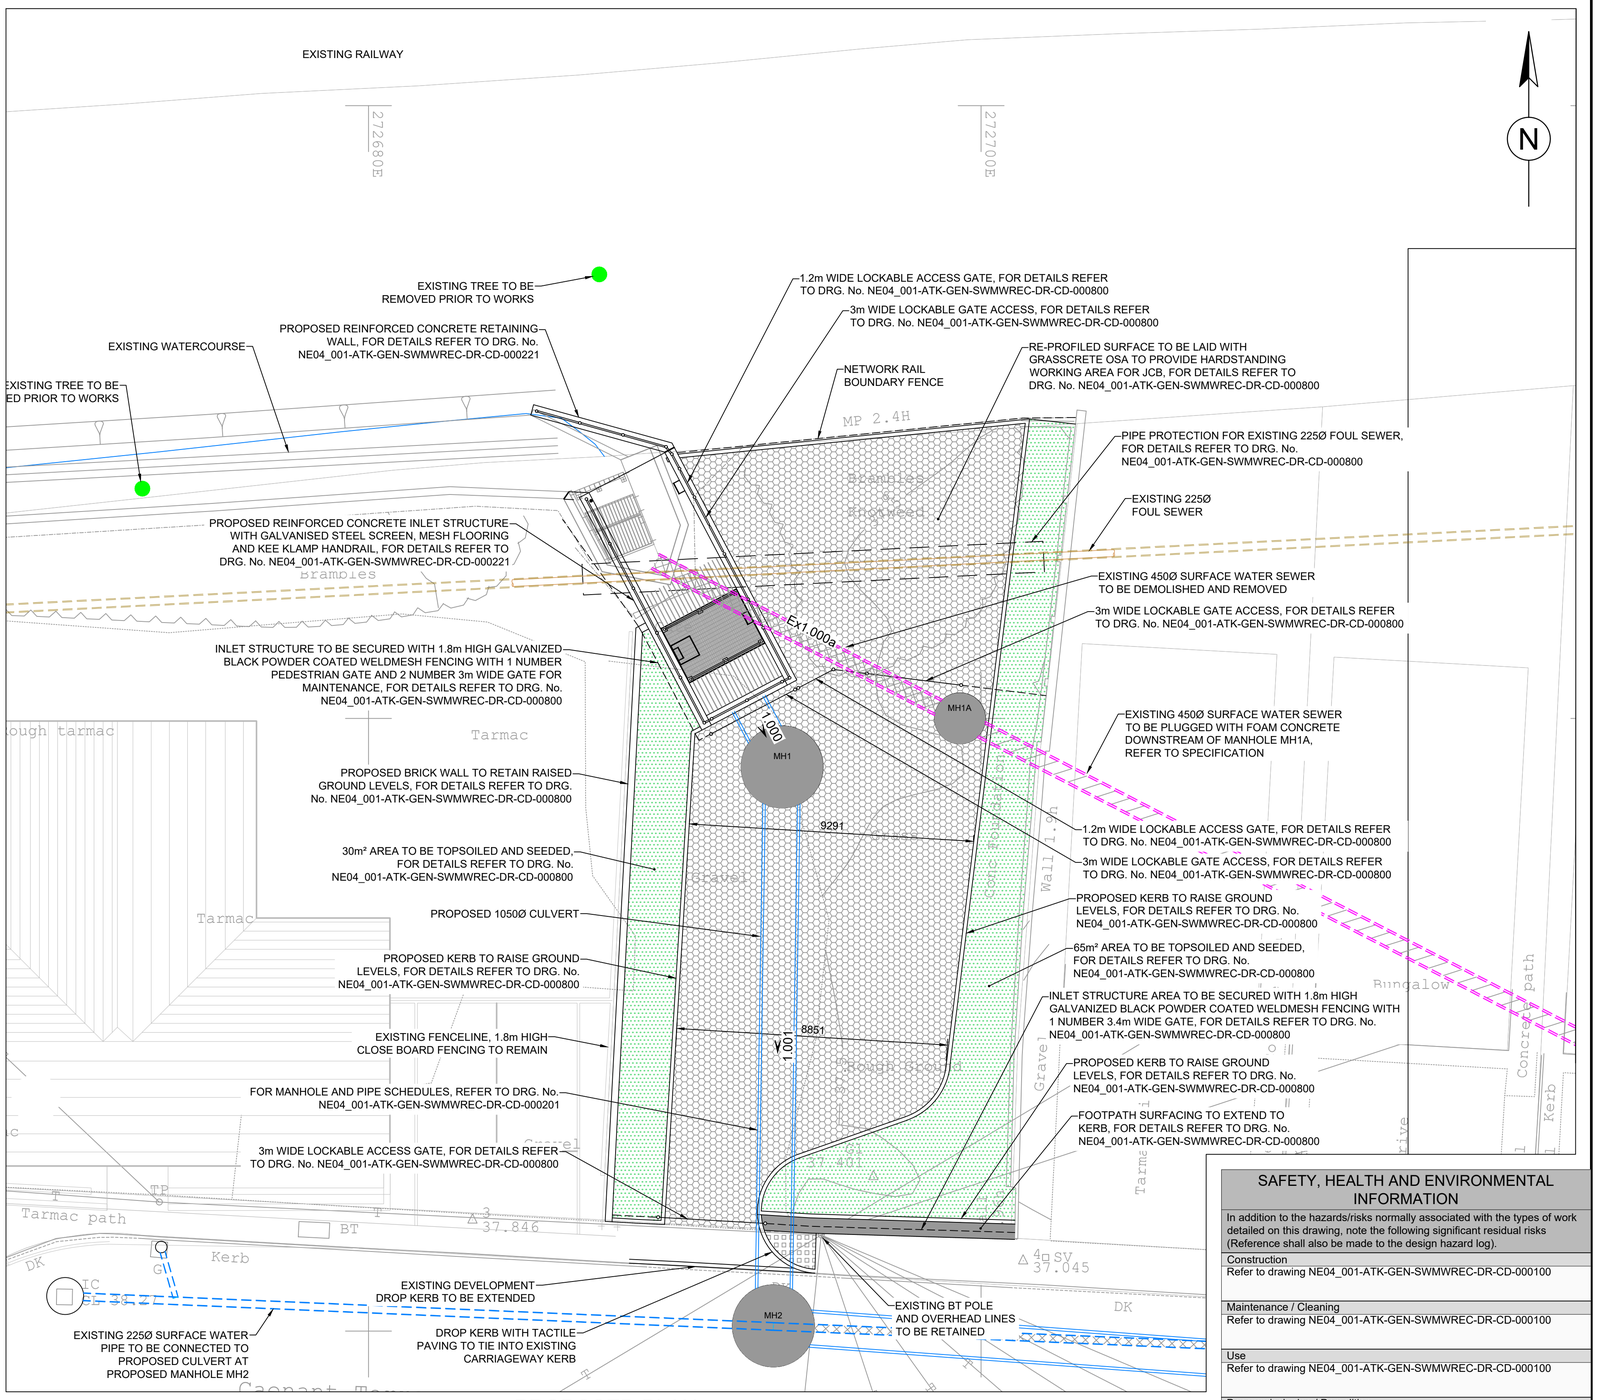

PROPOSED PLAN

SCALE 1:100

SAFETY, HEALTH AND ENVIRONMENTAL INFORMATION

In addition to the hazards/risks normally associated with the types of work detailed on this drawing, note the following significant residual risks (Reference shall also be made to the design hazard log).

Construction	Refer to drawing NE04_001-ATK-GEN-SWMWREC-DR-CD-000100
Maintenance / Cleaning	Refer to drawing NE04_001-ATK-GEN-SWMWREC-DR-CD-000100
Use	Refer to drawing NE04_001-ATK-GEN-SWMWREC-DR-CD-000100
Decommissioning / Demolition	Refer to drawing NE04_001-ATK-GEN-SWMWREC-DR-CD-000100

NOTES

1. ALL DIMENSIONS ARE IN MILLIMETRES UNLESS OTHERWISE NOTED.
2. ALL LEVELS ARE IN METRES ABOVE ORDNANCE DATUM UNLESS OTHERWISE NOTED.
3. ALL WASTE MATERIAL TO BE DISPOSED TO CONTRACTORS LICENSED TIP.
4. FOR TREE PLANTING LOCATIONS, NUMBER OF AND TYPE REFER TO NEATH PORT TALBOT COUNTY BOROUGH COUNCIL ENVIRONMENTAL SPECIFICATION.
5. FOR EXISTING UTILITY INFORMATION REFER TO DRAWING NUMBER NE04_001-ATK-VUT-SWMWREC-DR-CU-000001.
6. FOR PROPOSED UTILITY DIVERSION INFORMATION REFER TO DRAWING NUMBERS NE04_001-ATK-VUT-SWMWREC-DR-CU-000100.
7. ALL RIGID PIPES CONNECTING TO MANHOLES AND STRUCTURES TO HAVE A MINIMUM OF 1 No. ROCKER PIPE AND 1 No. SHORT LENGTH PIPE. EFFECTIVE LENGTH TO BE AS FOLLOWS:
   150 - 600 DIA = 600 LENGTH
   600 - 750 DIA = 1000 LENGTH
   OVER 750 DIA = 1250 LENGTH

KEY

- EXISTING SURFACE WATER SEWER
- EXISTING CULVERT
- EXISTING COMBINED / FOUL SEWER
- EXISTING MANHOLE
- EXISTING GULLY AND CONNECTION
- EXISTING CULVERT / PIPE TO BE LINED
- EXISTING CULVERT / PIPE TO BE PLUGGED
- EXISTING CULVERT / PIPE TO BE REMOVED
- PROPOSED CULVERT
- EXISTING CULVERT TO BE RETAINED
- PROPOSED COMBINED / FOUL SEWER
- PROPOSED MANHOLE
- PROPOSED GULLY AND CONNECTION
- EXISTING TREE TO BE REMOVED
- EXTENT OF GRASSCRETE SURFACING
- EXTENT OF AREA TO BE TOPSOILED AND SEEDED

Status	Revision	Drawn	Checked	Reviewed	Authorised	Issue Date	Description
A5	C01	DJW	MT	RAM	DJW	24/07/24	Issued For ECI
S6	P02	DJW	KH	MT	---	24/10/25	For Planning

Drawing Suitability: FOR PLANNING
Status: S6

AtkinsRéalis
West Glamorgan House
12 Orchard Street
Swansea
West Glamorgan
SA1 5AD
Tel: +44 (0)1792 641172
Fax: +44 (0)1792 472019
www.atkinsglobal.com

Copyright © AtkinsRéalis (2025)

Client: NEATH PORT TALBOT COUNTY BOROUGH COUNCIL

Project Title: CAENANT TERRACE

Drawing Title: CAENANT TERRACE INLET STRUCTURE GENERAL ARRANGEMENT

Drawing Number: Project NE04_001 - Originator ATK - Volume GEN - Location SWMWREC - Type DR - Role CD - Number 000220

Original Size: A1 | Scale: AS SHOWN | Project Ref. No: 5192784 | Sheet: 1 of 1 | Rev: P02